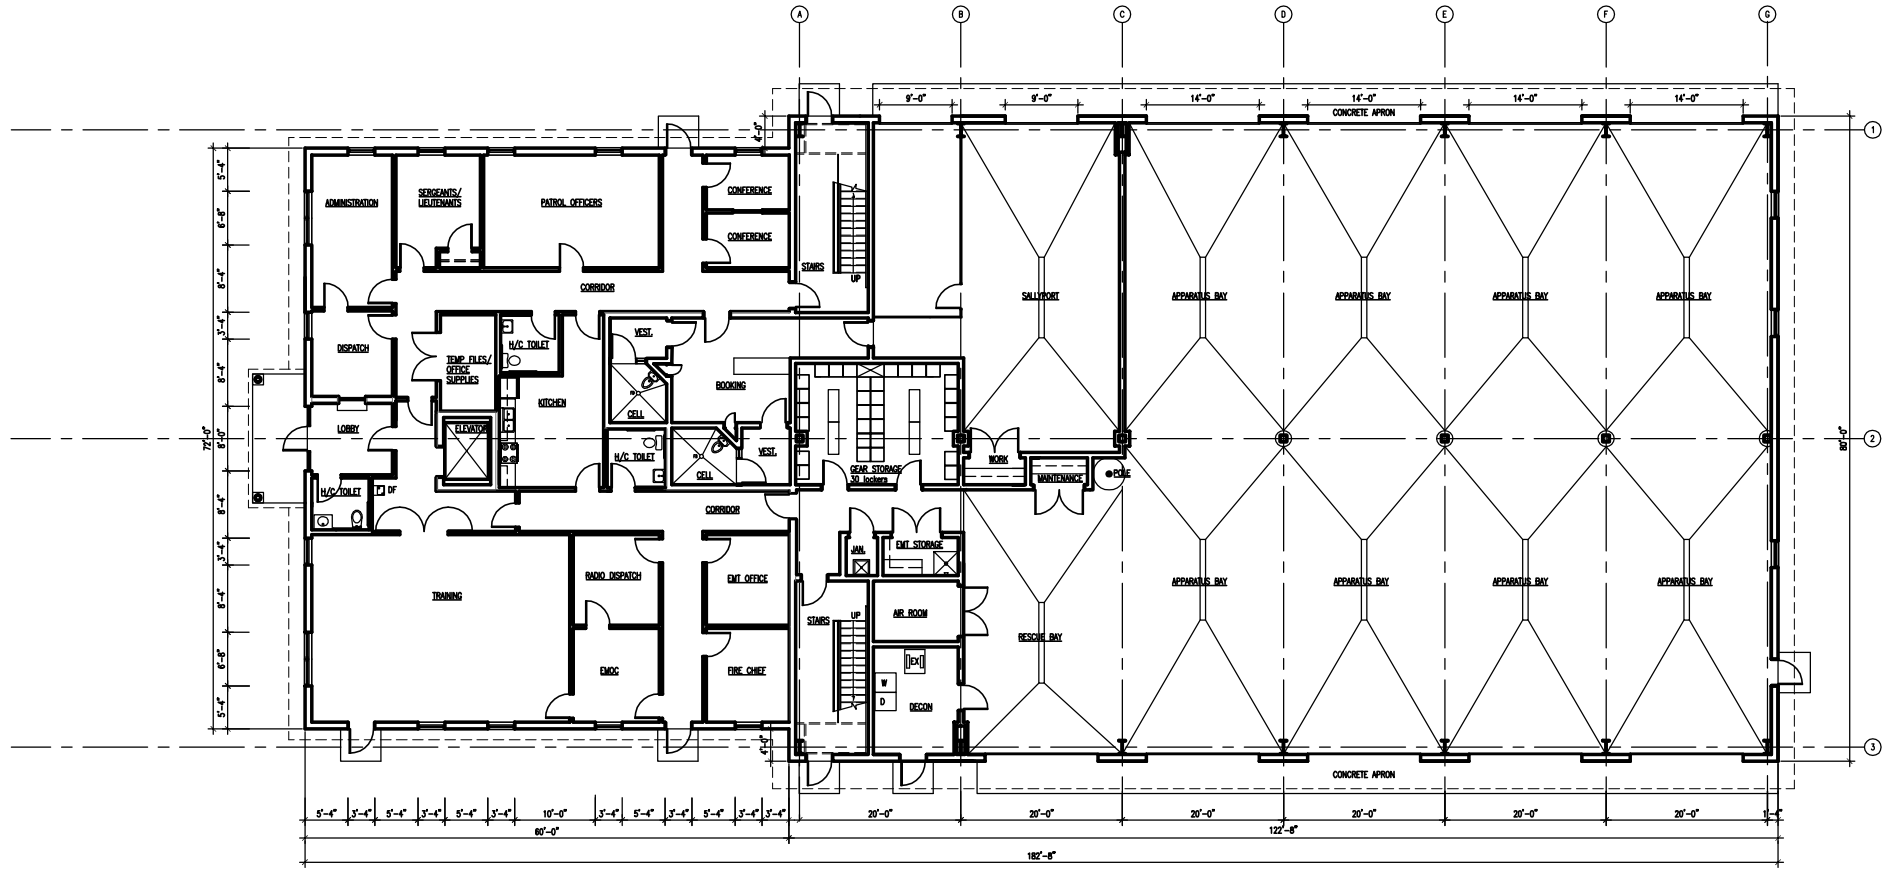

FIRST FLOOR PLAN

SCALE: 3/32"=1'-0"

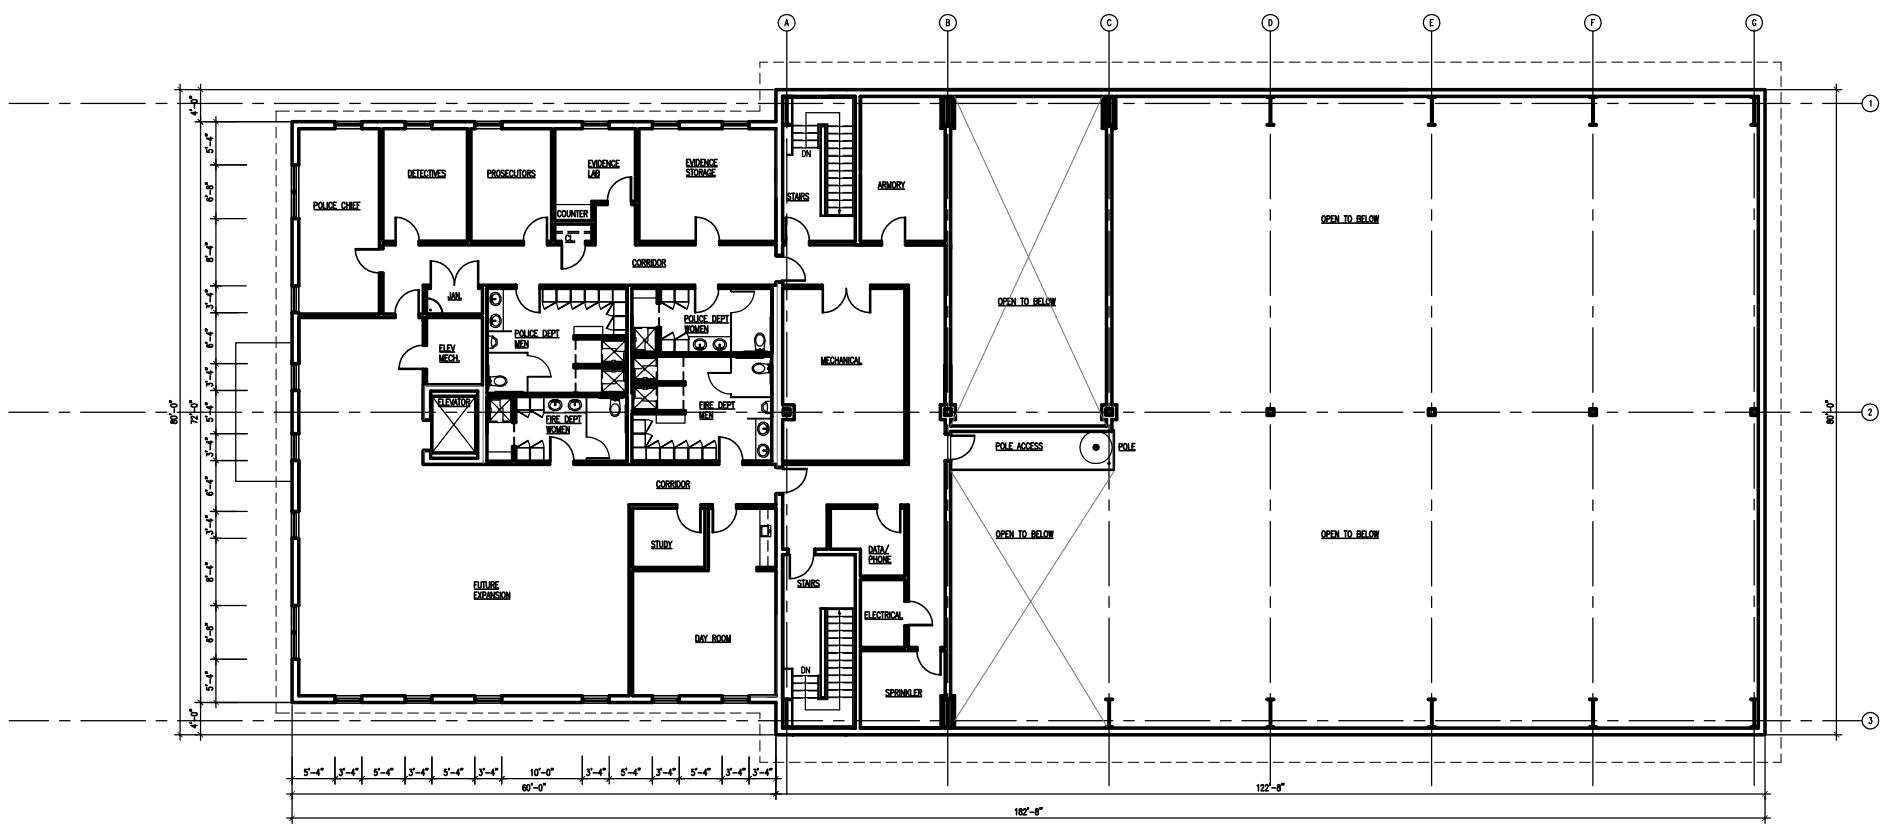

SECOND FLOOR PLAN

SCALE: 3/32"=1'-0"

SDA

Sumner Davis Architects, Inc.
959 Islington Street
Portsmouth NH 03801
603-436-8891 603-436-1121 fax

© 2007 Sumner Davis Architects, Inc.

NEWTON PUBLIC SAFETY COMPLEX

Newton,
New Hampshire
03858

Revisions:

Date:	January, 2007
Drawn By:	GWL
Approved By:	WKD
Scale:	As Noted
File:	

Sheet Title:

FLOOR PLANS

Sheet No: A1