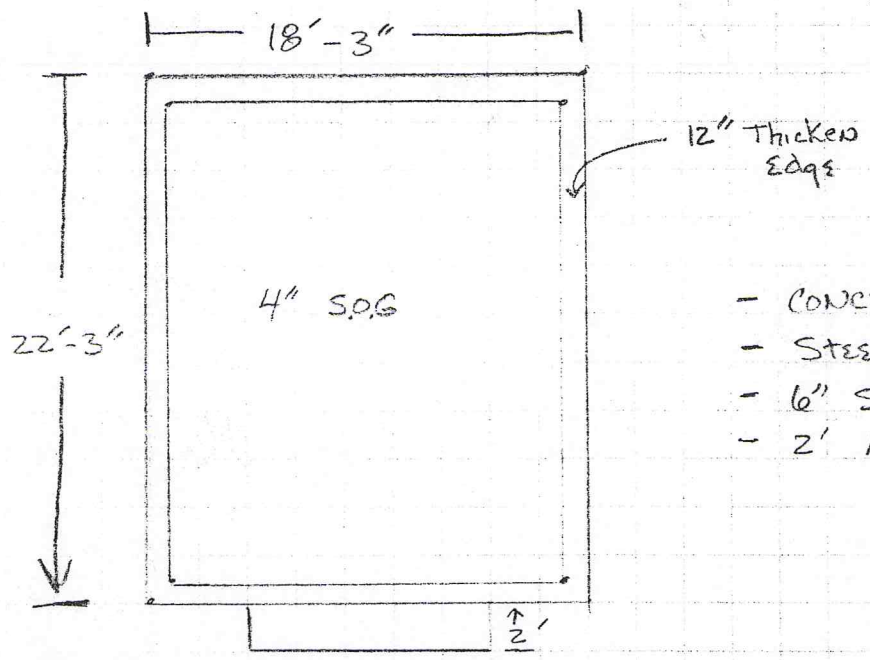

- CONCRETE 4000 PSI
- STEEL REINF IS GRADE 40
- 6" STONE UNDER SLAB S.
- 2' APRON AT GARAGE DOORS.

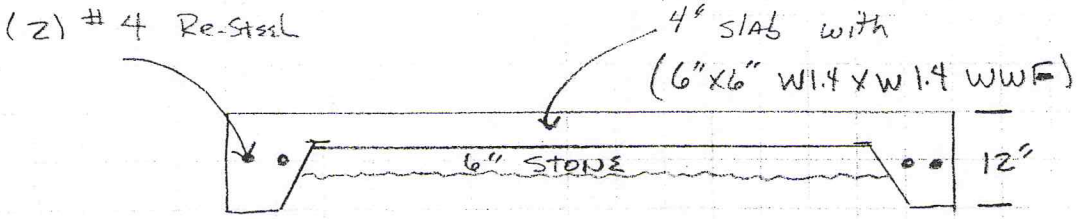

SCOPE OF WORK

- Relocate (2) EXISTING SHED AS SHOWN ON SITE PLAN ON TO CONCRETE SLAB AS SHOWN ABOVE
- All SITE, CONCRETE, AND BLD MOVE AS PART OF SCOPE

PLAN REFERENCES:

1.)- "PLAN F LAND IN NEWTON, N.H. PREPARED FOR THE TOWN OF NEWTON BOARD OF SELECTMEN" SCALE:1"=50', APRIL 08, 2002. BY: PLASTOW CONSULTANTS R.C.R.D. PLAN D-29876

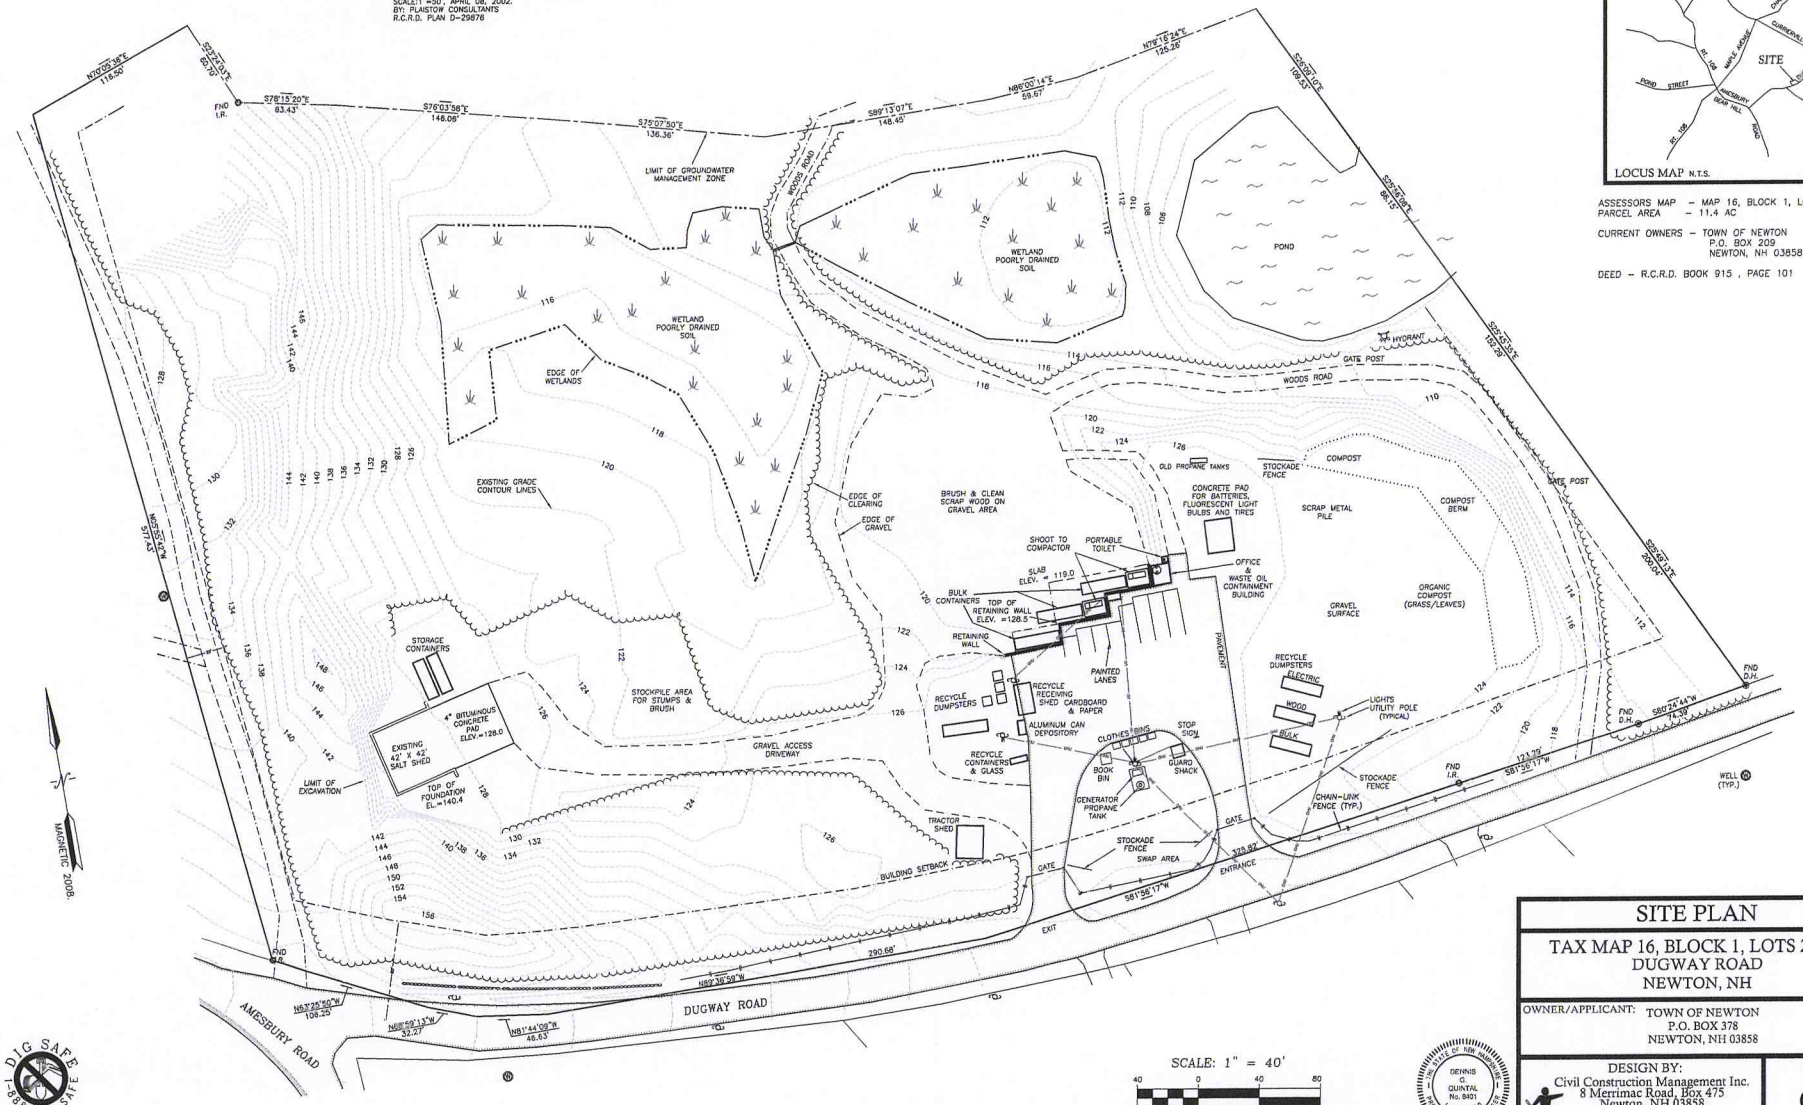

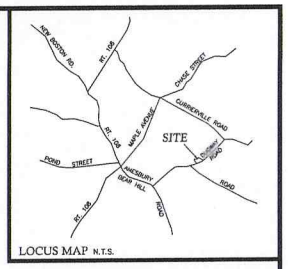

LOCUS MAP N.T.S.

ASSESSORS MAP – MAP 16, BLOCK 1, LOTS 2 & 3.
PARCEL AREA – 11.4 AC

CURRENT OWNERS – TOWN OF NEWTON
P.O. BOX 209
NEWTON, NH 03858

DEED – R.C.R.D. BOOK 915 , PAGE 101

SCALE: 1" = 40'

REVISED SEPTEMBER 2009

SITE PLAN

TAX MAP 16, BLOCK 1, LOTS 2 & 3
DUGWAY ROAD
NEWTON, NH

OWNER/APPLICANT: TOWN OF NEWTON
P.O. BOX 378
NEWTON, NH 03858

DESIGN BY:
Civil Construction Management Inc.
8 Merrimac Road, Box 475
Newton, NH 03858
Tel (603) 382-7650

DRAWN BY: D. NALLY, MSCE. CHK BY: D. QUINTAL, PE.
DESIGNED BY: D. NALLY, MSCE. DATE: NOVEMBER, 2008

Sheet: S1

JOB #08023