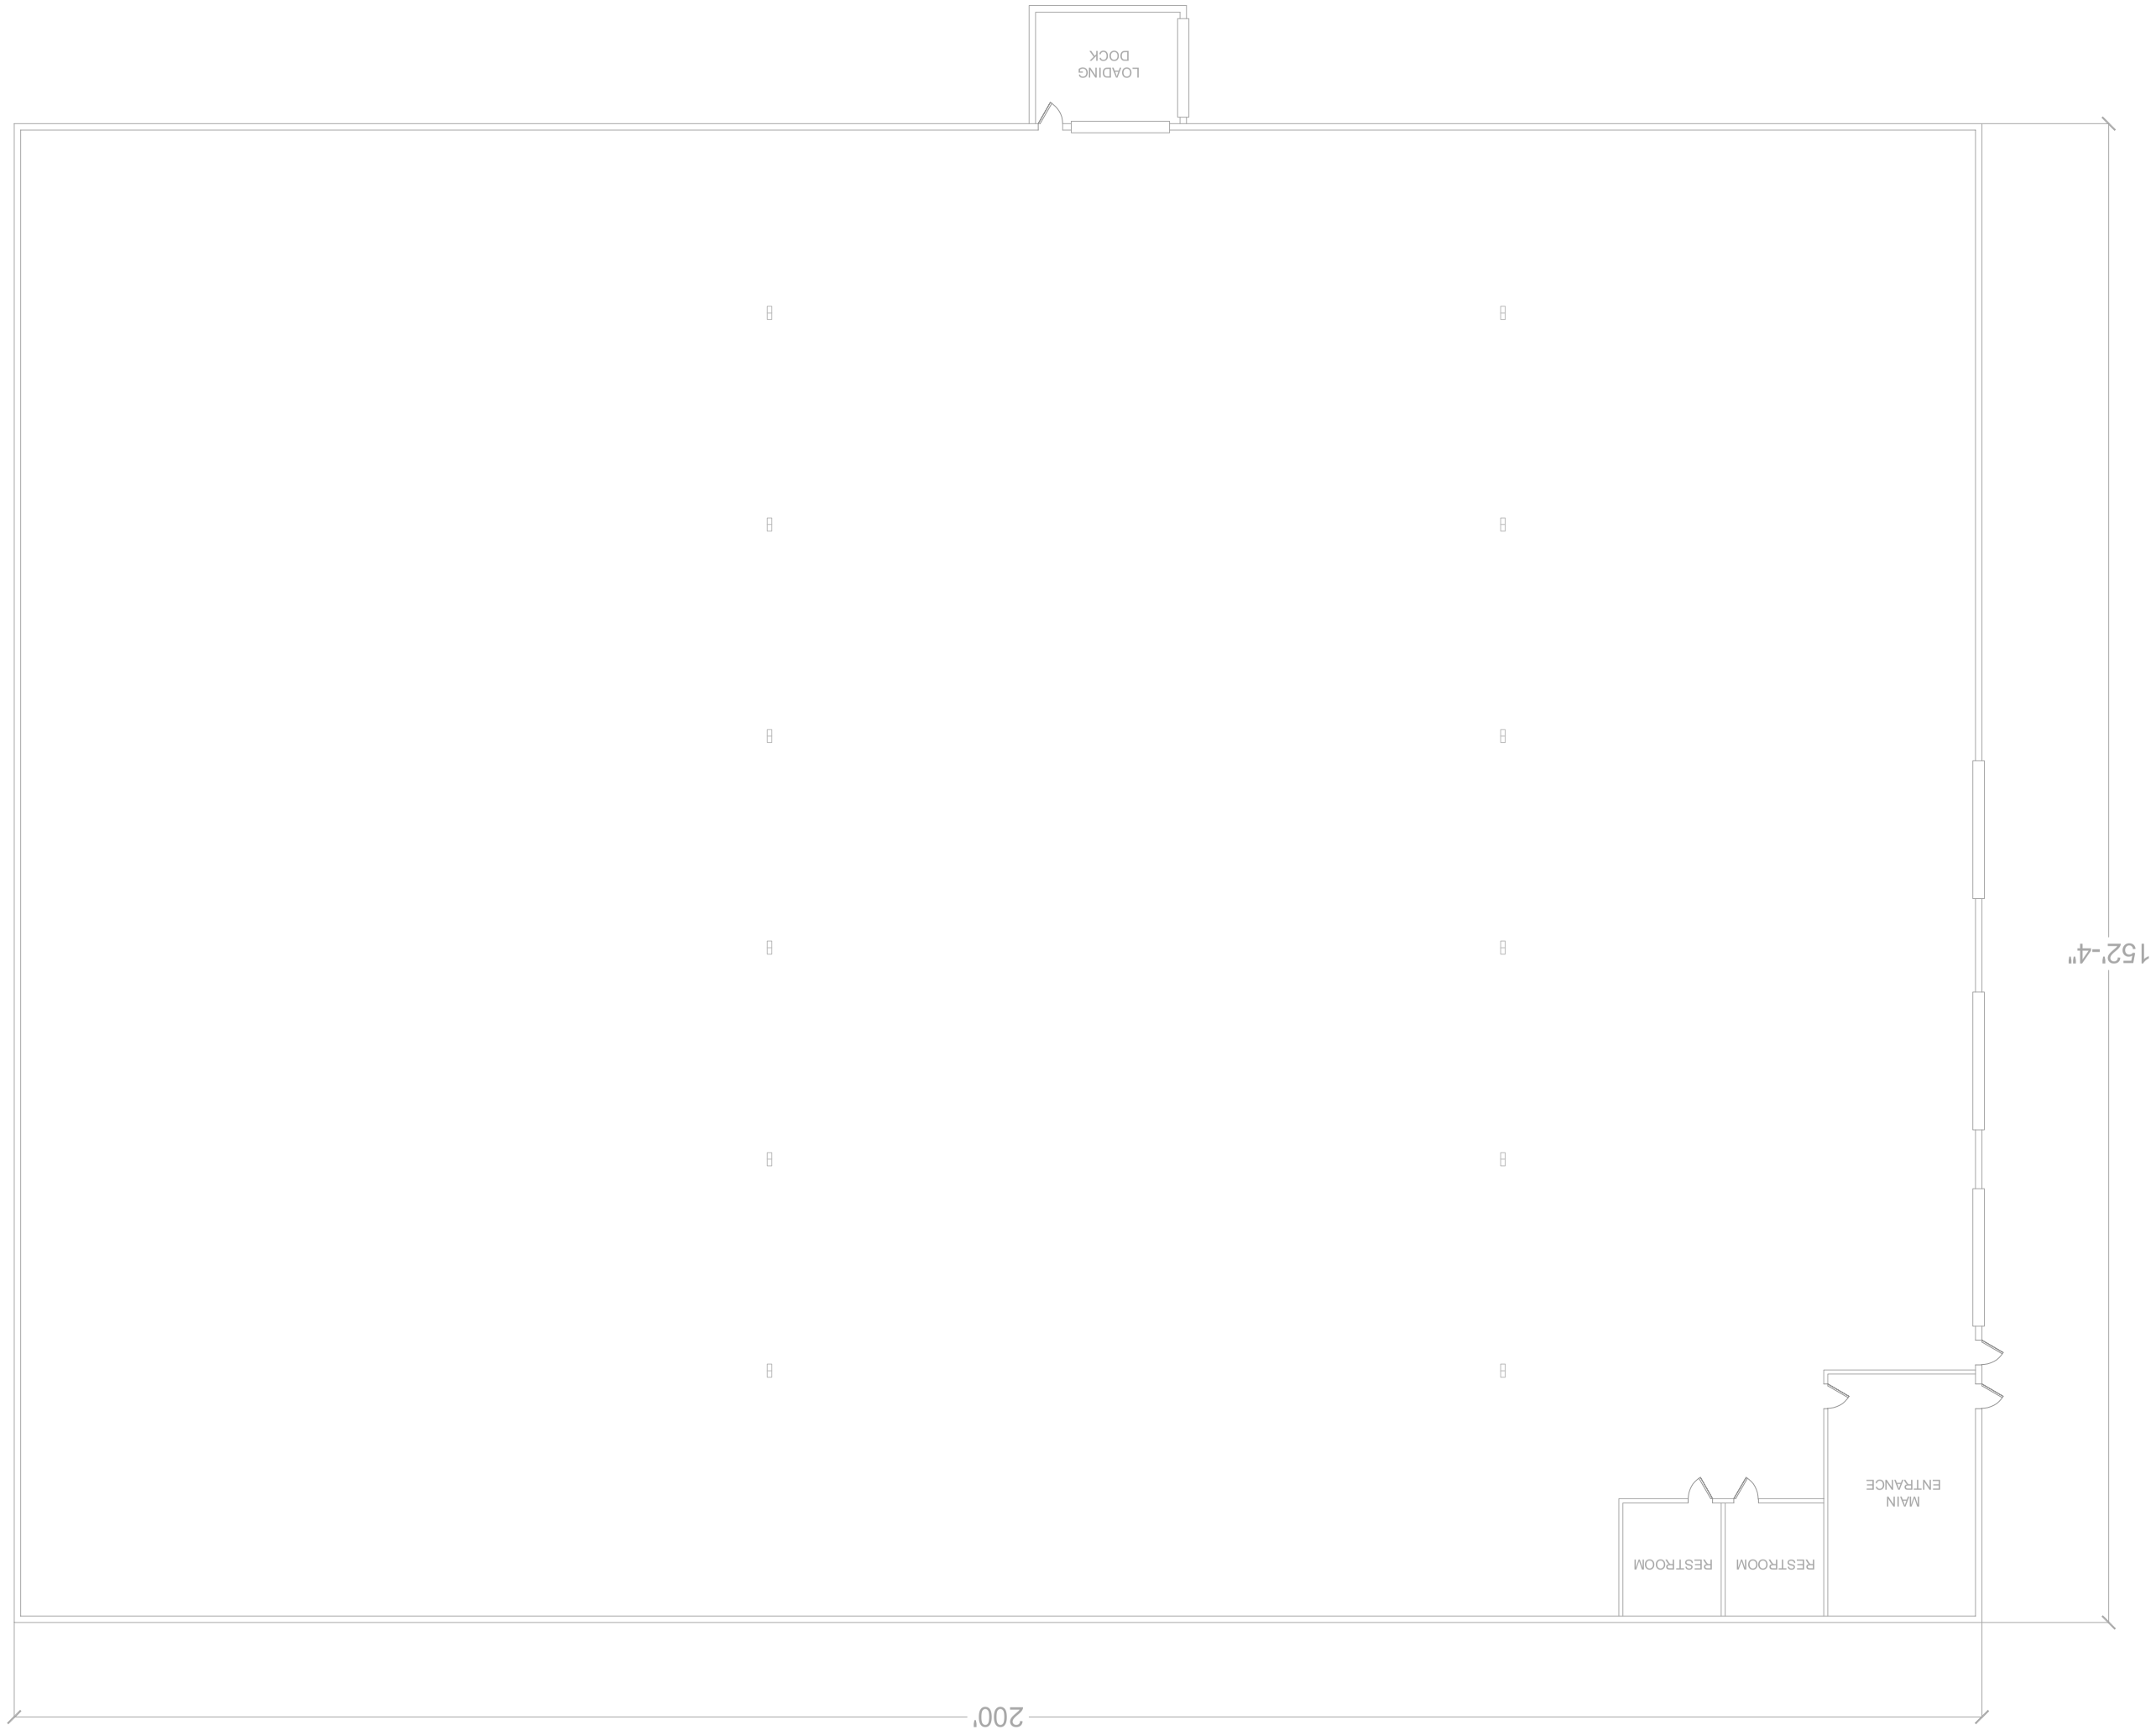
LOADING
DOCK
MAIN
ENTRANCE
RESTROOM
RESTROOM
152'-4"
200'