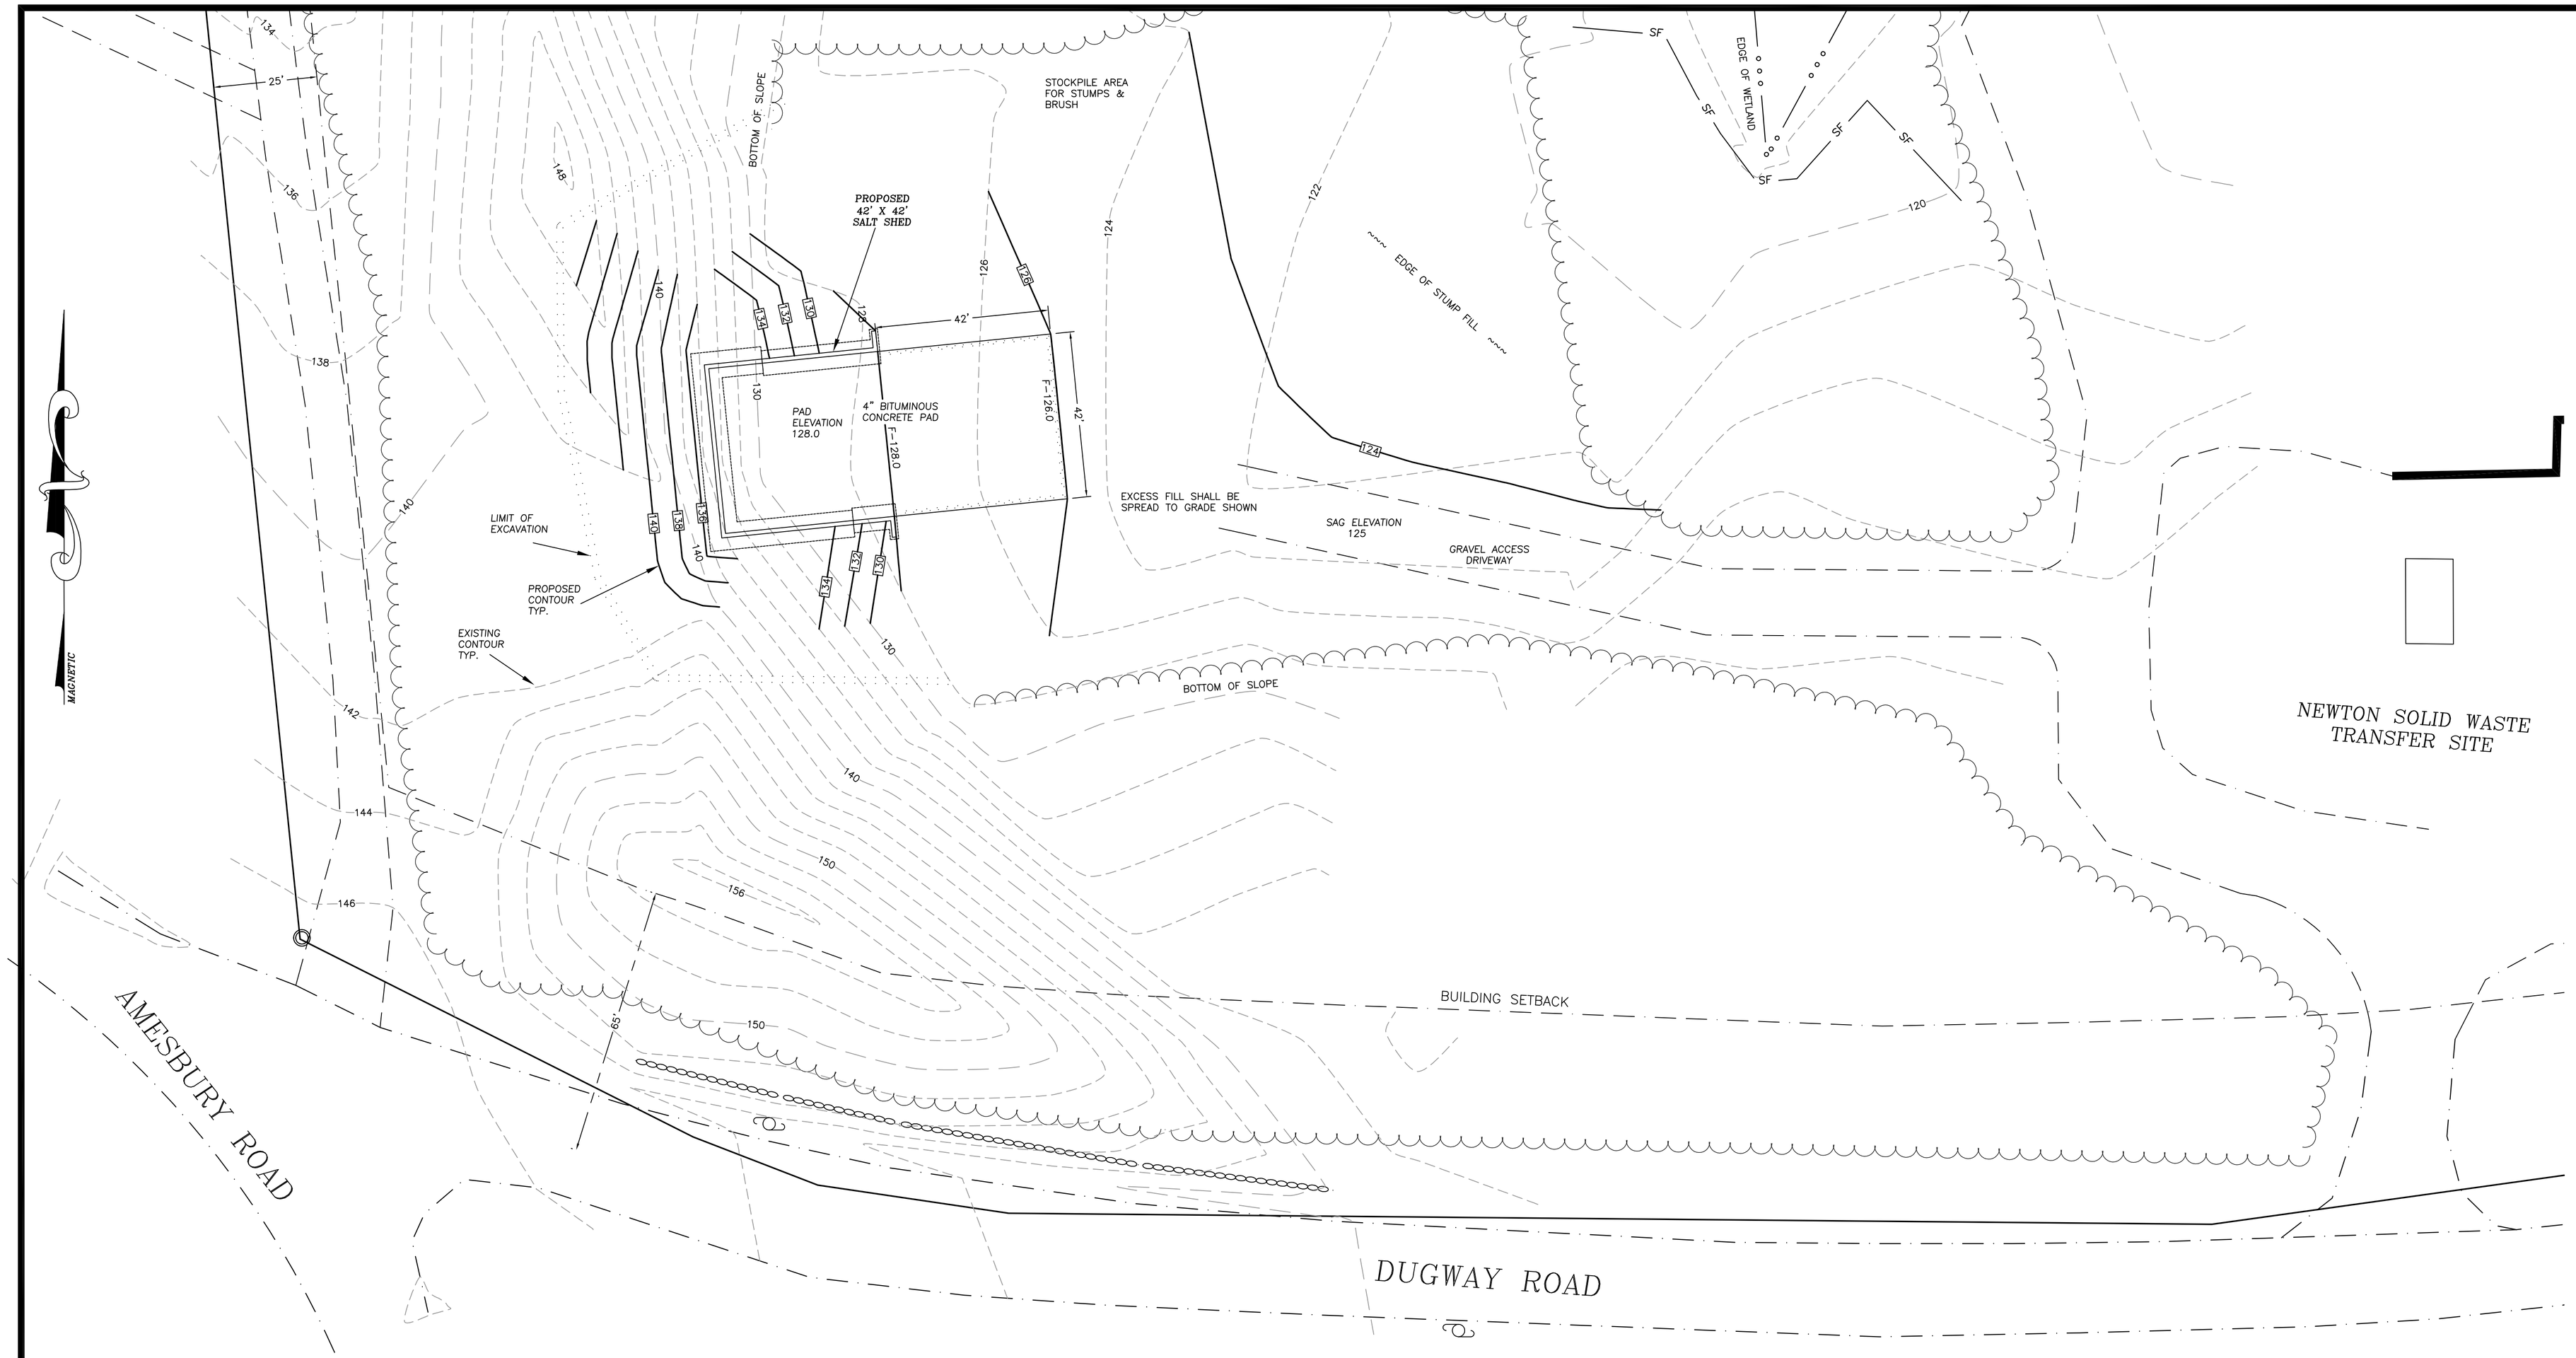

NOTE:

1. THE INTENT OF THIS PLAN IS TO SHOW THE LOCATION FOR EXCAVATION AND BACKFILL OF THE PROPOSED 42'X 42' CONCRETE FOUNDATION TO BE USED FOR THE TOWN AS A SALT STORAGE SHED.
2. NO MATERIAL SHALL LEAVE THIS SITE.
3. BACKFILL UNDER PAVED AREA SHALL BE COMPACTED TO 95% PROCTOR TEST.
4. FINISH GRADE INSIDE THE FOUNDATION SHALL BE AT ELEVATION 128.0
5. THERE SHALL BE 6" MINIMUM OF CRUSHED GRAVEL PLACED UNDER THE PAVEMENT AREA.
6. BACKFILL SIDES AND REAR OF FOUNDATION TO FINISH GRADES SHOWN. THIS AREA SHALL BE COVERED WITH 3" TOPSOIL AND SEED

GRAPHIC SCALE

20 0 10 20 40 80

(IN FEET)
1 inch = 20 ft.

DIG SAFE 1-888-DIG-SAFE

THE STATE OF NEW HAMPSHIRE
DENNIS G. QUINTAL No. 8401
LICENSED PROFESSIONAL ENGINEER

NEWTON TRANSFER STATION
PLAN TO SHOW LOCATION
OF PROPOSED SALT SHED

DESIGN BY: CIVIL CONSTRUCTION MANAGEMENT, INC.
8 MERRIMAC ROAD, PO BOX 475
NEWTON, NH 03858

DATE: JULY 2008 JOB NO. 08023

1